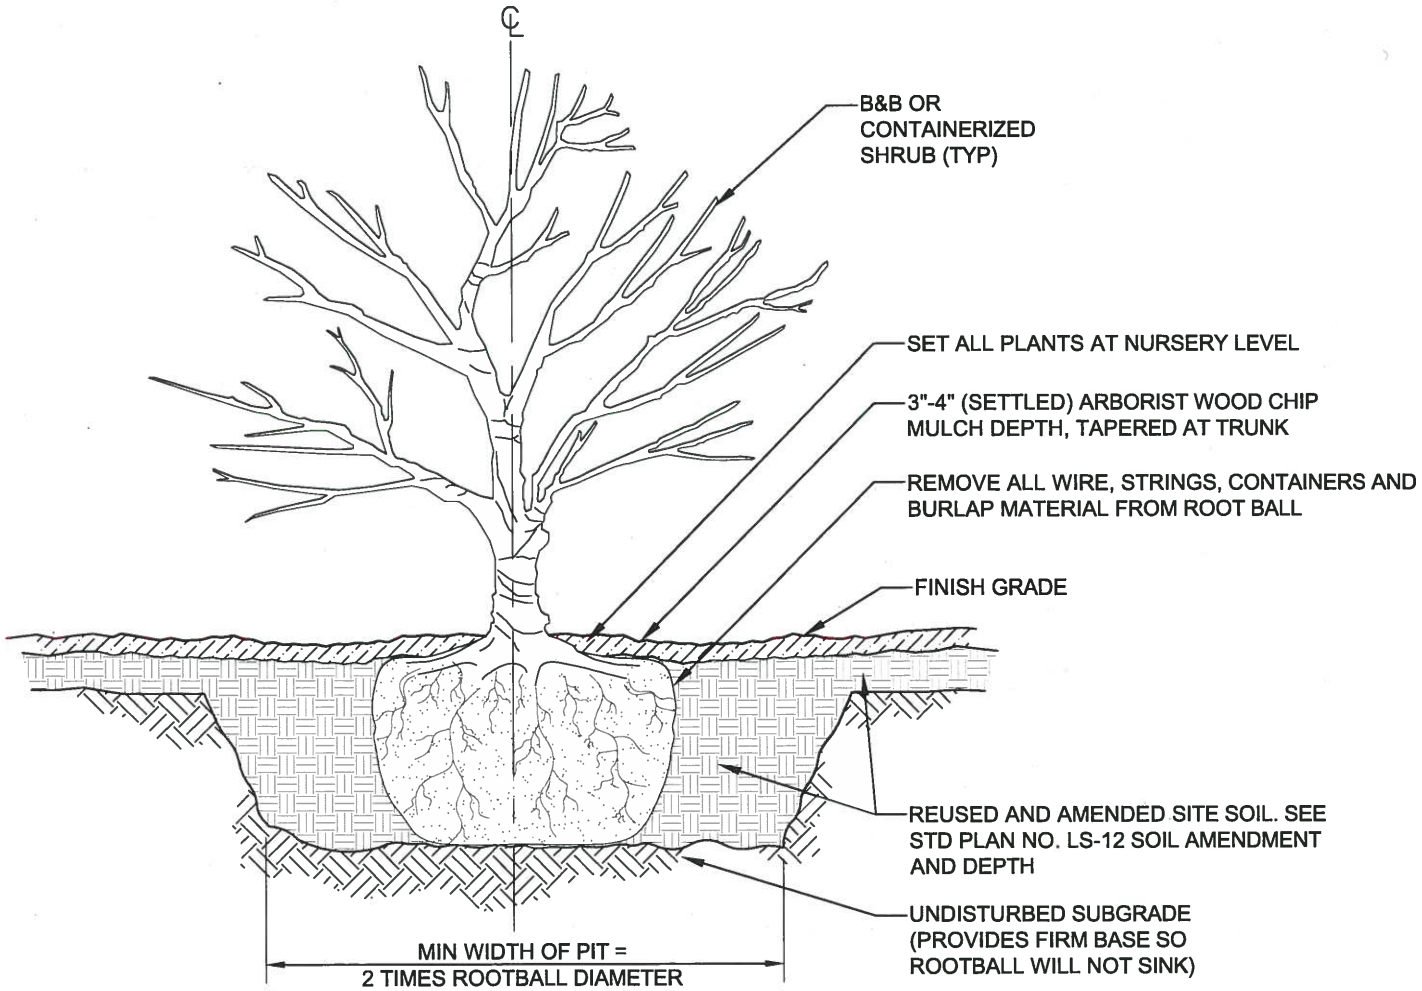

CITY OF TACOMA DEPARTMENT OF PUBLIC WORKS	APPROVED FOR PUBLICATION CITY ENGINEER — DATE 7/8/15	SHRUB PLANTING STANDARD PLAN NO. LS-05